




造成計画平面図

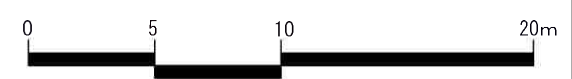


1-1断面図 S=1:100 (A1)
S=1:200 (A3)

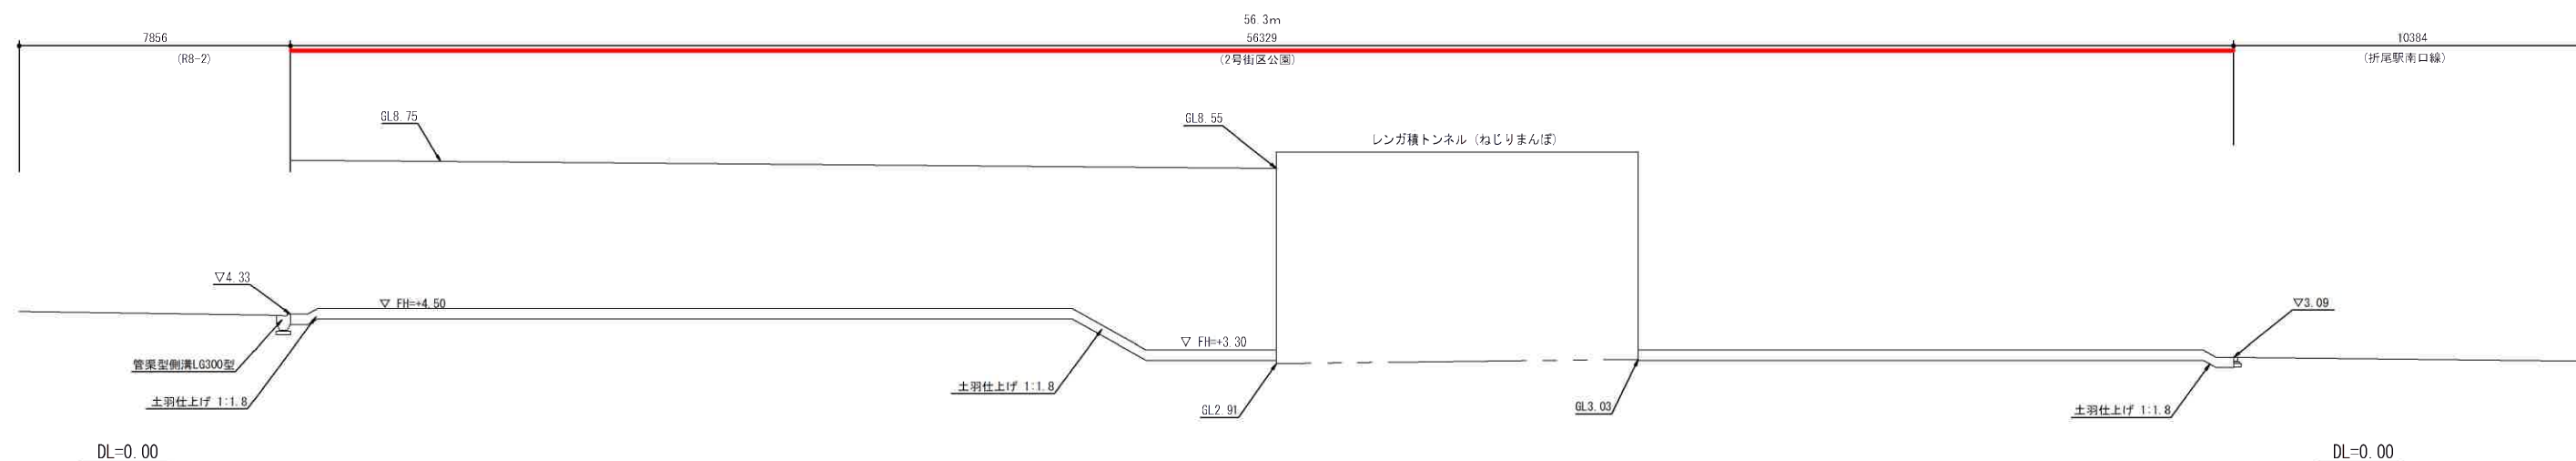

A-A断面図 S=1:100 (A1)
S=1:200 (A3)

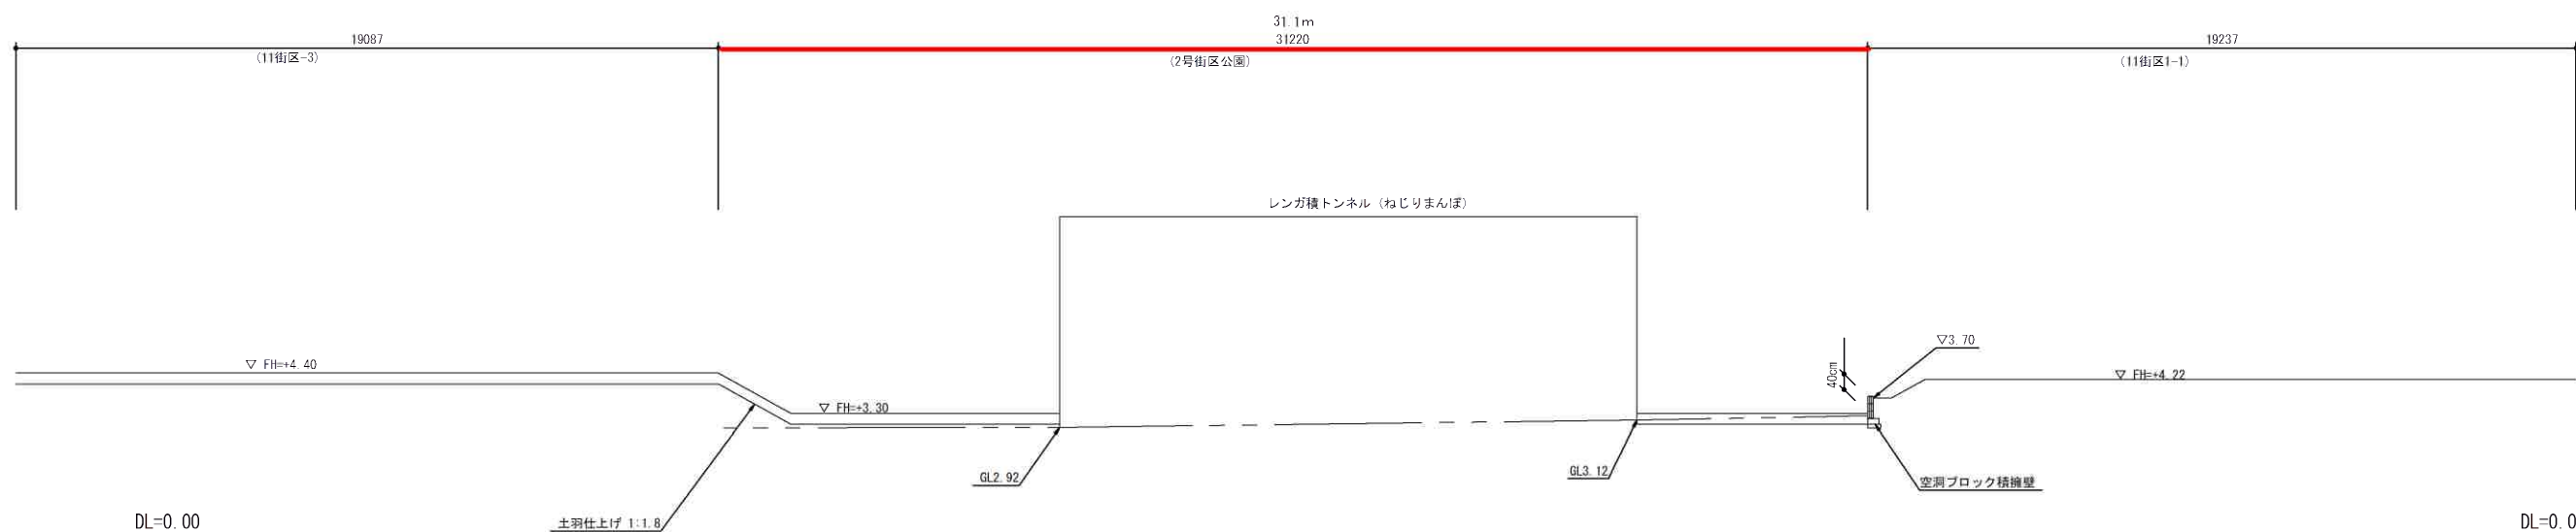


B-B断面図 S=1:100 (A1)
S=1:200 (A3)

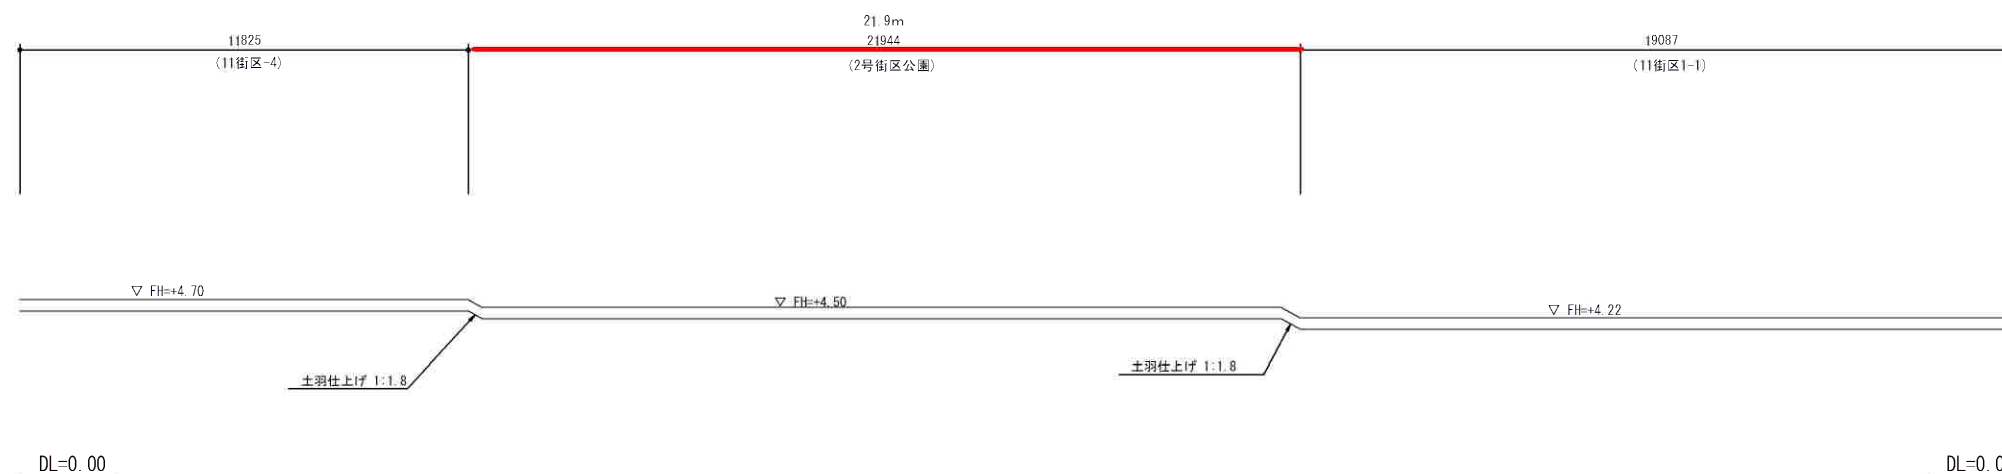


旧西日本鉄道折尾高架橋一般図 S=1:200


旧西日本鉄道折尾高架橋 縦断面図

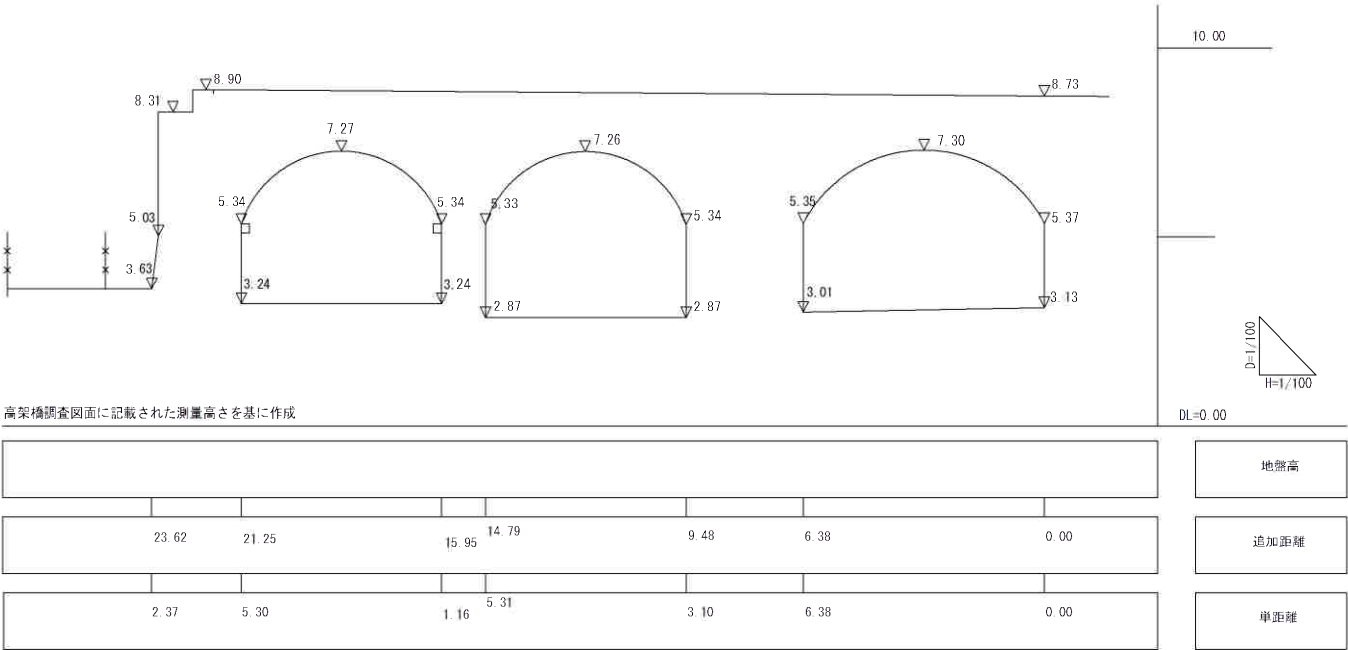


平面図

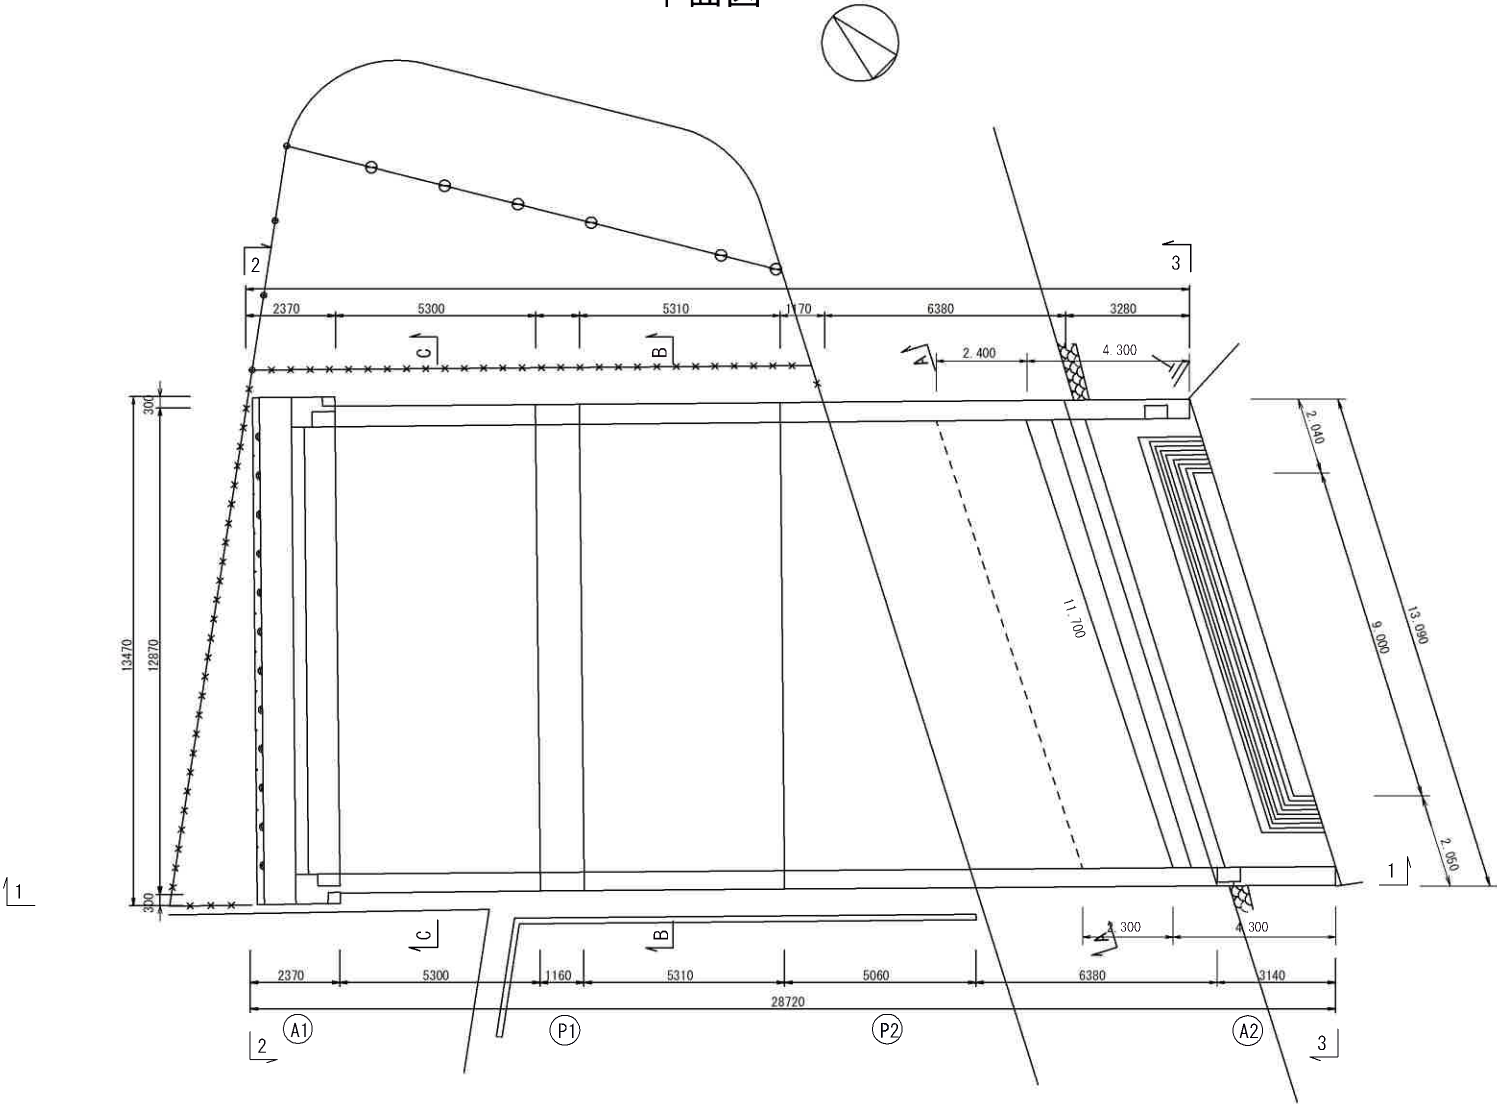


旧西日本鉄道折尾高架橋 南立面図 (1-1)

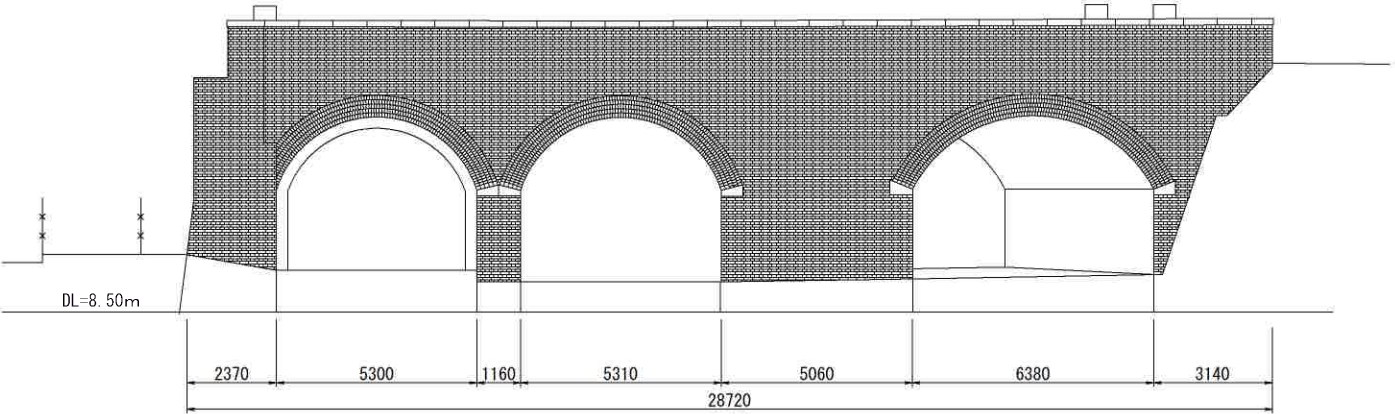

旧西日本鉄道折尾高架橋 西立面図 (2-2)

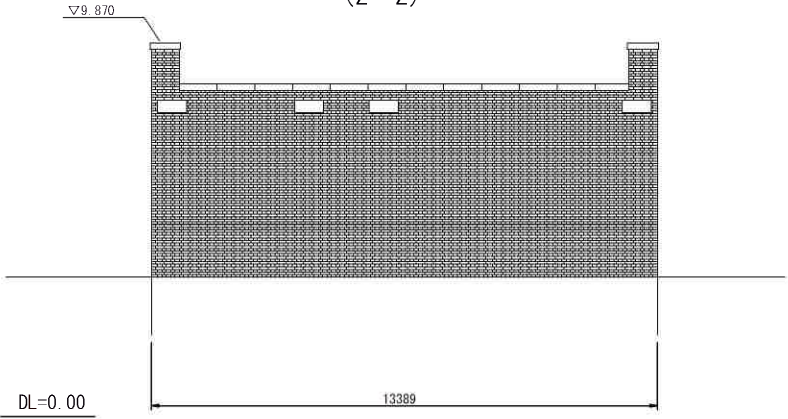

旧西日本鉄道折尾高架橋 東立面図 (3-3)

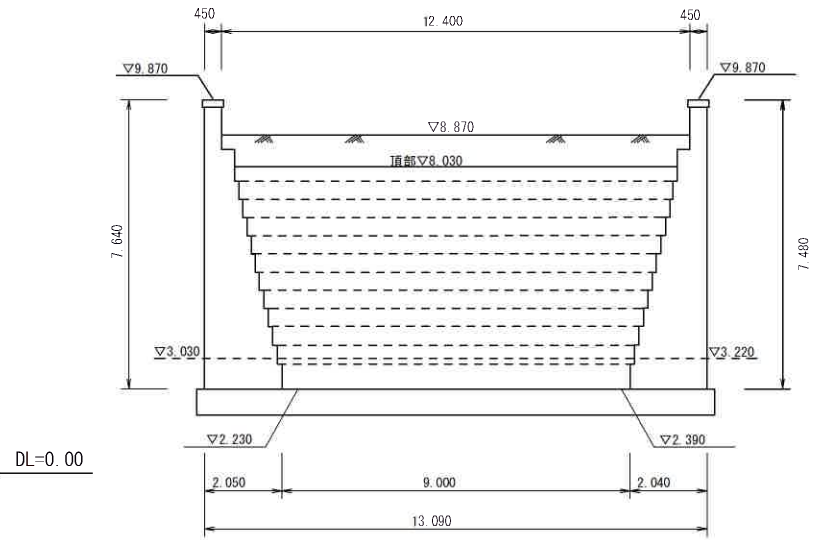

雨水排水施設平面図 S=1:150 (A1)
S=1:300 (A3)

